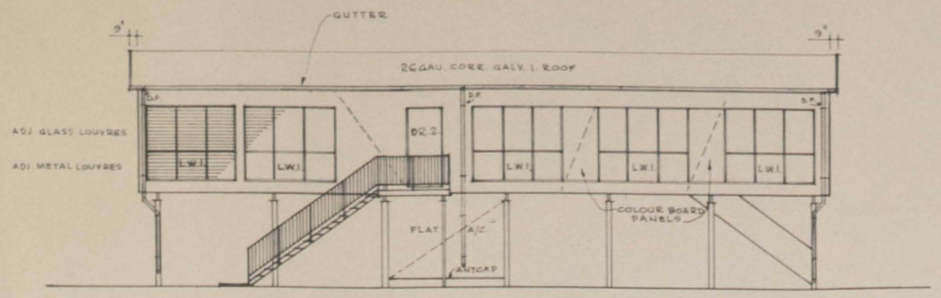

FRONT ELEVATION.

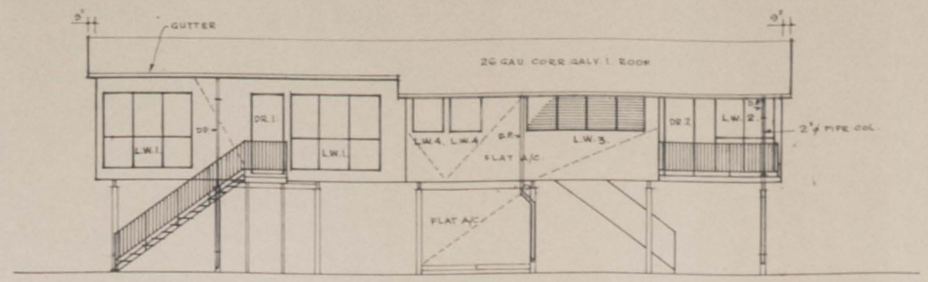

REAR ELEVATION.

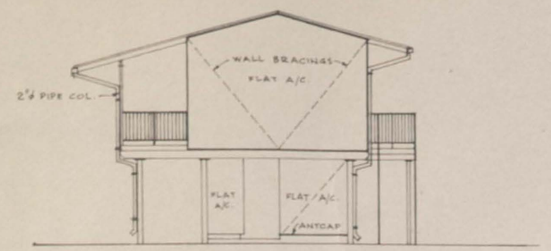

END ELEVATION.

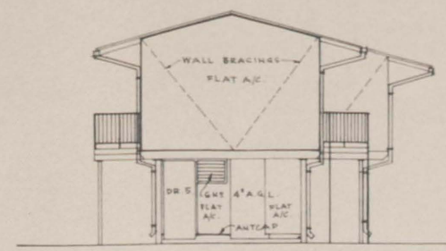

END ELEVATION.

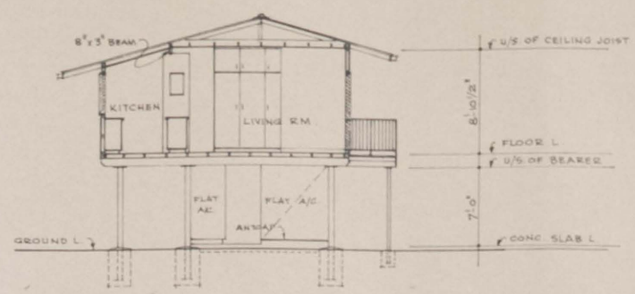

SECTION A-A.
SCALE 1/8"=1'-0"

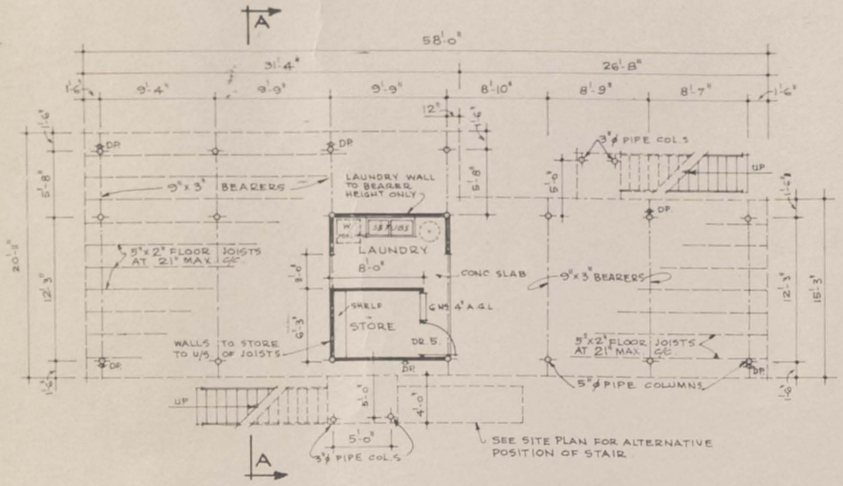

GROUND FLOOR PLAN.
SCALE 1/8"=1'-0"

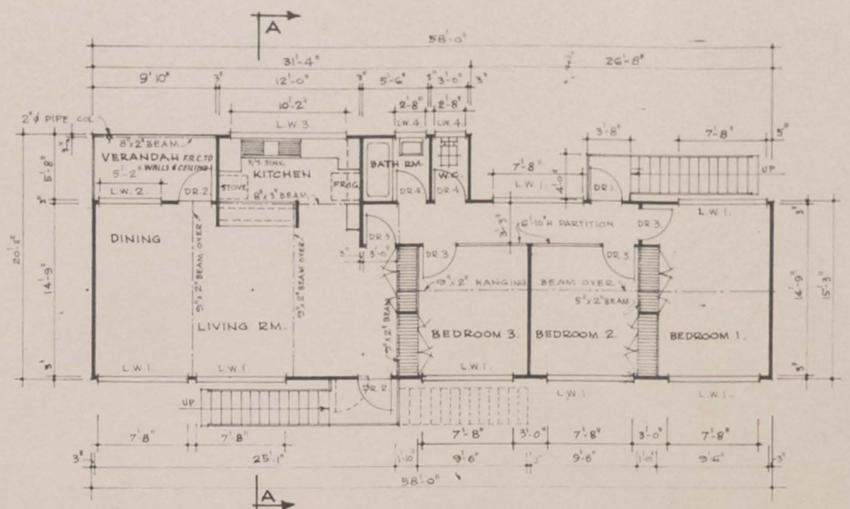

FIRST FLOOR PLAN.
SCALE 1/8"=1'-0"

THIS DRAWING IS COPYRIGHT AND THE PROPERTY OF THE COMMONWEALTH OF AUSTRALIA (Department of Works), COPYRIGHT ACT 1912-1950, AND MUST NOT BE RETAINED, COPIED OR USED WITHOUT THE AUTHORITY OF THE COMMONWEALTH.

No.	DESCRIPTION	DATE	INITIAL
4	FAC TO VERANDAH WALLS & CEILING	19TH JULY 67	JC
3	BEARERS TO U/S OF LANDINGS, REMOVED	30TH JUNE 67	JC
2	BEDROOM DIMENSIONS	8.2.66	B.D.
1	GUTTERS & DOWNPIPES	8.2.66	B.D.

AMENDMENTS

No.	SUBJECT
DA(S)65/225	C. KITCHEN DETAILS
DA(S)65/226	C. STAIR, VERANDAH & BRACING DET.
DA(S)65/227	C. ROOF, WINDOWS & FOIL INSUL. DET.

ASSOCIATED DOCUMENTS

COMMONWEALTH OF AUSTRALIA
DEPARTMENT OF WORKS
DARWIN, NORTHERN TERRITORY

- TROPICAL HOUSING. - TYPE 'C' 16.

THIS DRAWING SHALL BE READ IN CONJUNCTION WITH THE SPECIFICATION

SUPERVISING ARCHITECT
PRINCIPAL ARCHITECT
DIRECTOR OF WORKS, N.T.

SCALE 1/8"=1'-0"
DRAWN BY: L.M.
TRACED BY:
CHECKED BY:
R
DATE: MAR. 1965
DRAWING No.
AMDT
FILE
JOB No.
DA.(S)65/184 C